NCL
NORWEGIAN JEWEL
NCL
FREESTYLE CRUISING
NOAA SHIP NANCY FOSTER R352
NOAA
R352
15
14
13

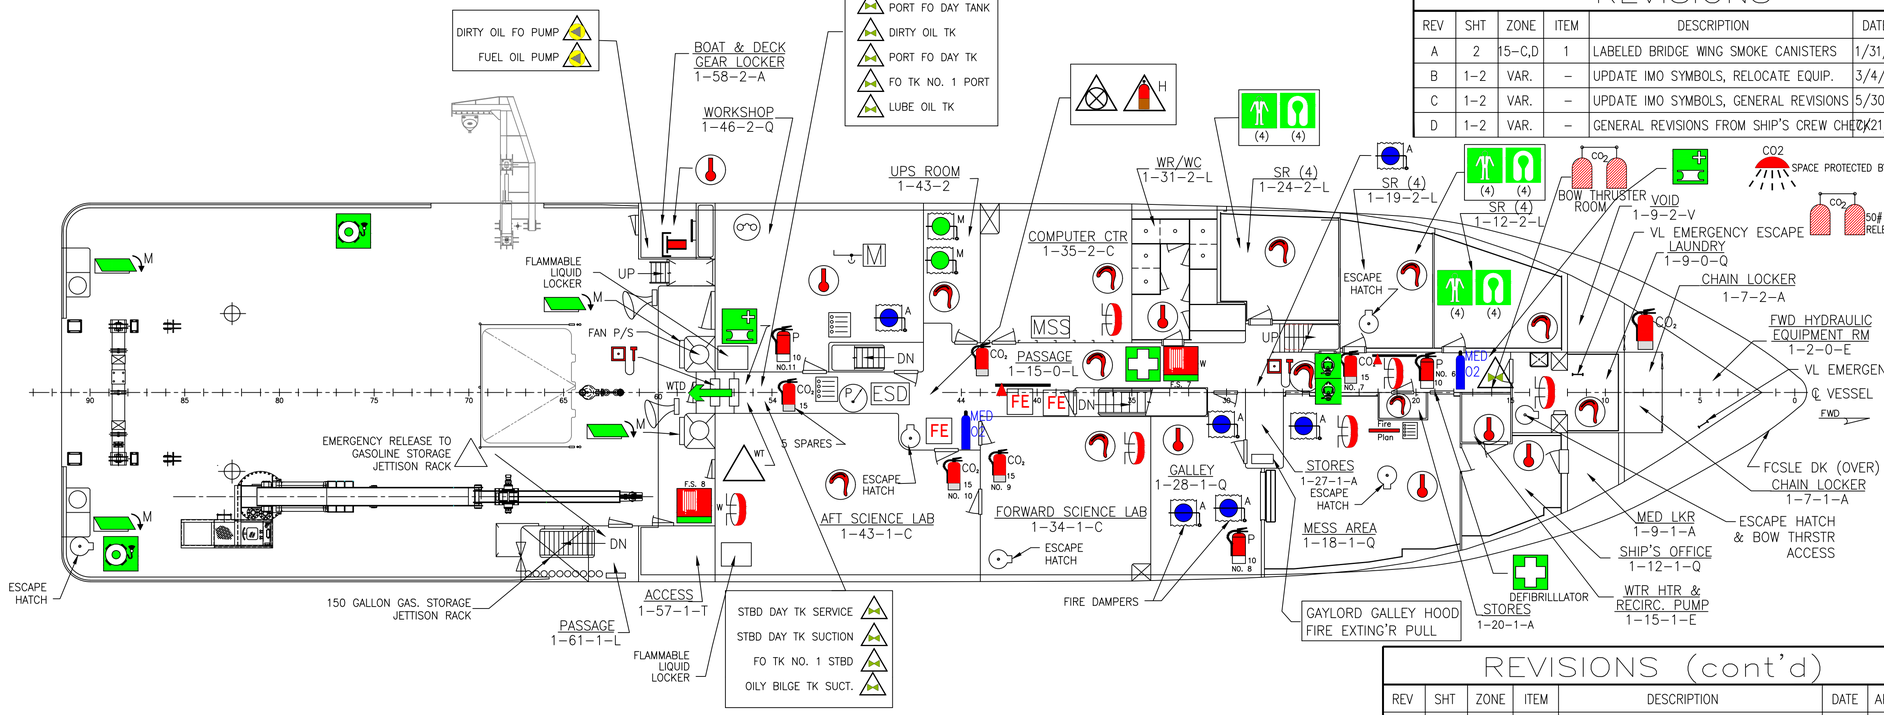

PLAN VIEW, MAIN DECK

SCALE: 1/8" = 1'-0"

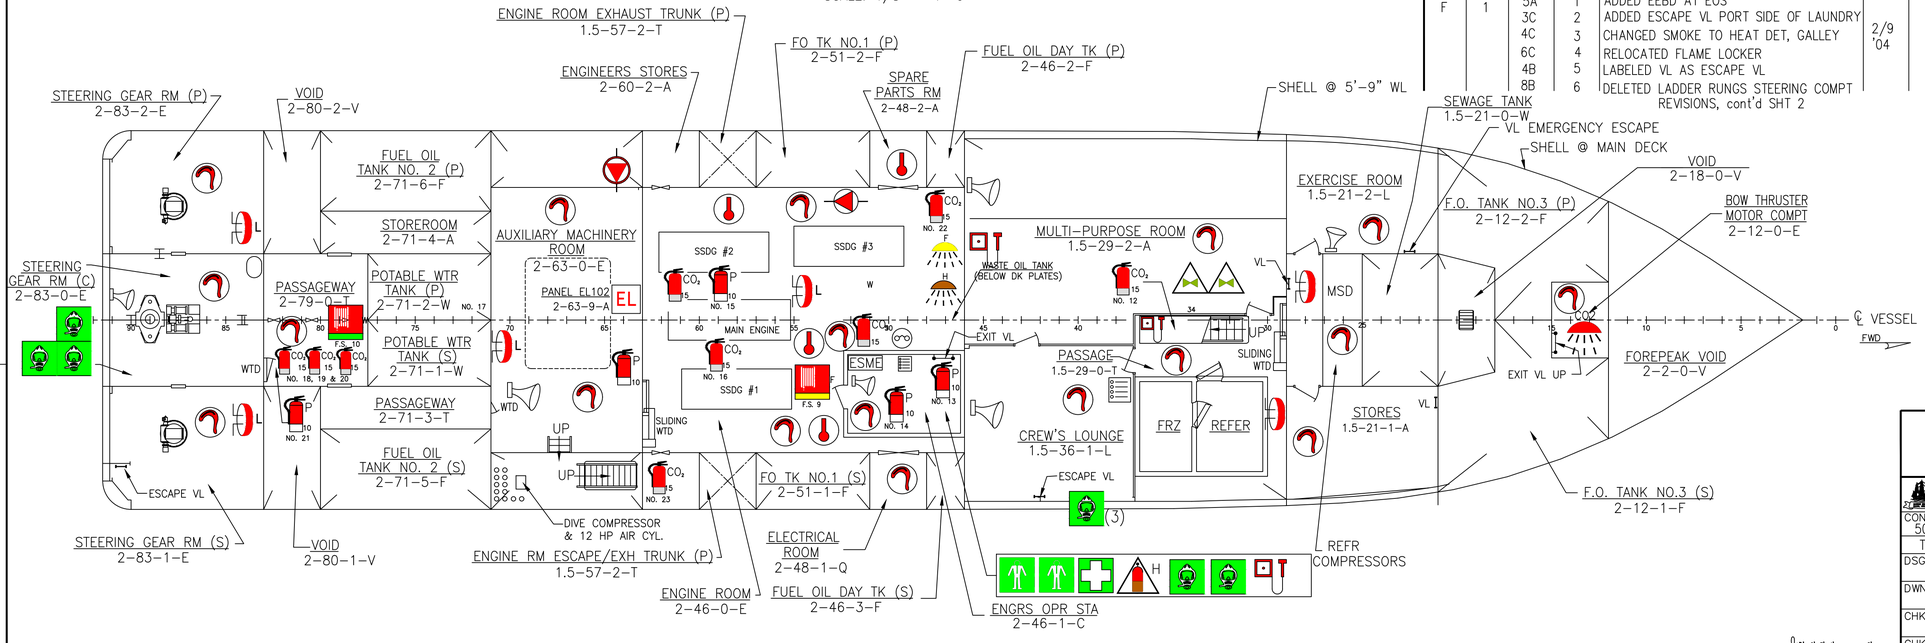

PLAN VIEW, HOLD

SCALE: 1/8" = 1'-0"

SCALE: 1/8" = 1'-0"

REVISIONS

REV	SHT	ZONE	ITEM	DESCRIPTION	DATE	APPD
A	2	15-C,D	1	LABELED BRIDGE WING SMOKE CANISTERS	1/31/03	RJH
B	1-2	VAR.	–	UPDATE IMO SYMBOLS, RELOCATE EQUIP.	3/4/03	RJH
C	1-2	VAR.	–	UPDATE IMO SYMBOLS, GENERAL REVISIONS	5/30/03	RJH
D	1-2	VAR.	–	GENERAL REVISIONS FROM SHIP'S CREW CHECK	7/21/03	RJH

REVISIONS (cont'd)

REV	SHT	ZONE	ITEM	DESCRIPTION	DATE	APPD
E	1	4C	1	ADDED TWO EEBD FR 25 PSGWY	12/17 '03	
		7A	2	ADDED FS #9, 2-79-0-T		
		3C	3	ADDED JOINER DOOR, FR 15, MAIN DECK		
F	1	5A	1	ADDED EEBD AT EOS	2/9 '04	
		3C	2	ADDED ESCAPE VL PORT SIDE OF LAUNDRY		
		4C	3	CHANGED SMOKE TO HEAT DET, GALLEY		
		6C	4	RELOCATED FLAME LOCKER		
		4B	5	LABELED VL AS ESCAPE VL		
		8B	6	DELETED LADDER RUNGS STEERING COMPT		

REVISIONS, cont'd SHT 2

LEGEND

- FO PUMPS, REMOTE SHUT DOWN
- EMERGENCY GENERATOR
- FIRE PLAN
- SPACE PROTECTED BY HALON
- SPACE PROTECTED BY FOAM
- EMERGENCY FIRE PUMP, 300 GPM
- FIRE PUMP, 300 GPM
- PUBLIC ADDRESS
- GENERAL ALARM BELL WITH LIGHT
- GENERAL ALARM BELL
- DRY CHEMICAL PORTABLE
- B/C2 CARBON DIOXIDE PORTABLE
- EMERGENCY ESCAPE BREATHING APPARATUS (EEBD)
- FIRE AXE
- SLEDGE HAMMER
- FIREMAN'S OUTFIT WITH SELF-CONTAINED BREATHING APP.
- REMOTE RELEASE STATION, HALON
- FIRE & SMOKE DETECTION PANEL
- REACH ROD SHUTOFFS, FUEL OIL VALVES
- GENERAL ALARM, PUSH BUTTON/SWITCH
- EMERGENCY BATTERY
- IMMERSION SUIT
- EMERGENCY POWER PANEL
- EMERGENCY LIGHTING PANEL
- REMOTE VENTILATION SHUTDOWN
- REMOTE CONTROL FOR WATERTIGHT DOORS OR FIRE DOORS
- 1-1/2" HOSE, 50', WITH NOZZLE
- SMOKE DETECTOR
- HEAT DETECTOR
- FIRST AID KIT
- STRETCHER/LITTER
- INTERNATIONAL SHORE CONNECTION
- LIFE-RING WITH LIGHT
- FIRE DETECTION REMOTE ANNUNCIATOR
- FCS — FIRE CONTROL STATION
- ESD — EMERGENCY SHUTDOWN
- MSS — MISSION SYSTEM SHUTDOWN
- ESME — EMERGENCY STOP, MAIN ENGINE
- MANUAL FIRE ALARM PULL
- EYEWASH STATION
- MOTOR OPERATED VALVE
- LINE THROWING DEVICE
- FIRE MAIN PRESSURE INDICATOR
- FIRE DAMPER (MACHINERY)
- FIRE DAMPER (ACCOMODATION)
- VENTILATOR CLOSURE MACHINERY (EXTERIOR)
- PRIMARY ESCAPE ROUTE
- SPARE EXTINGUISHING BOTTLES, HALON or CO
- FIXED EXTINGUISHING BATTERY, HALON
- LIFEJACKET
- MED O2 — MEDICAL OXYGEN

NATIONAL OCEANIC AND ATMOSPHERIC ADMINISTRATION
OFFICE OF MARINE & AVIATION OPERATIONS

Seaworthy Systems, Inc.
P.O. BOX 965
ESSEX, CT 06426
TEL: (860) 767-9061

CONTRACT# 50-ABNA-0-00032
TAR-SSI-021-(02)

DSGN	WRP	8-4-02
DWN	WRP	8-4-02
CHK	JEK	8-4-02
CHK	DR	8-4-02

–
NOAA APPROVAL

NOAA SHIP NANCY FOSTER

FIRE AND SAFETY PLAN

SIZE	CAGE CODE	NOAA DRAWING NUMBER	REV
D	0YLJ5	NF-555-001	J
SCALE: AS SHOWN	CAD FILENAME NF555001F		SHT 1 OF 2

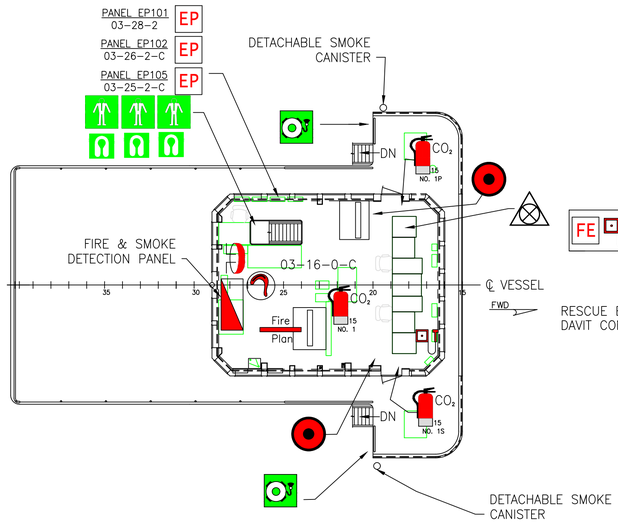

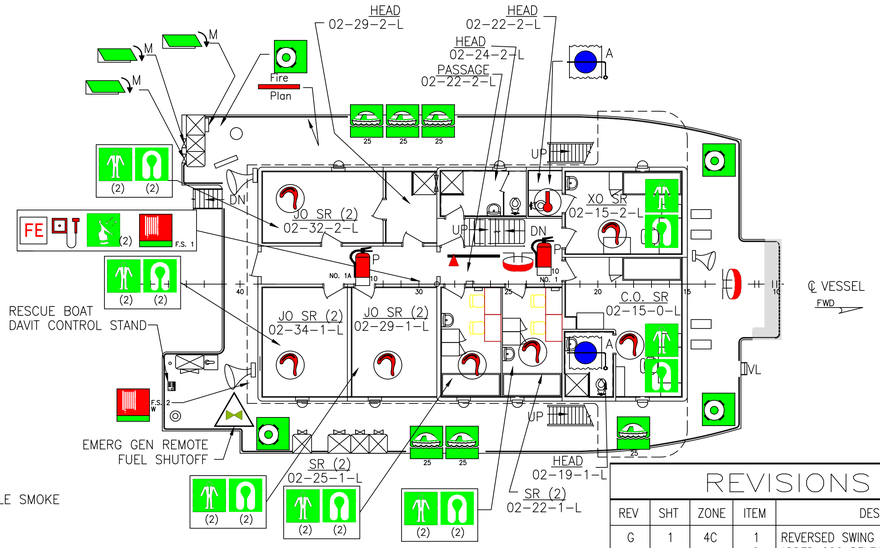

PLAN VIEW, 02 DECK

SCALE: 1/8" = 1'-0"

PLAN VIEW, BRIDGE

SCALE: 1/8" = 1'-0"

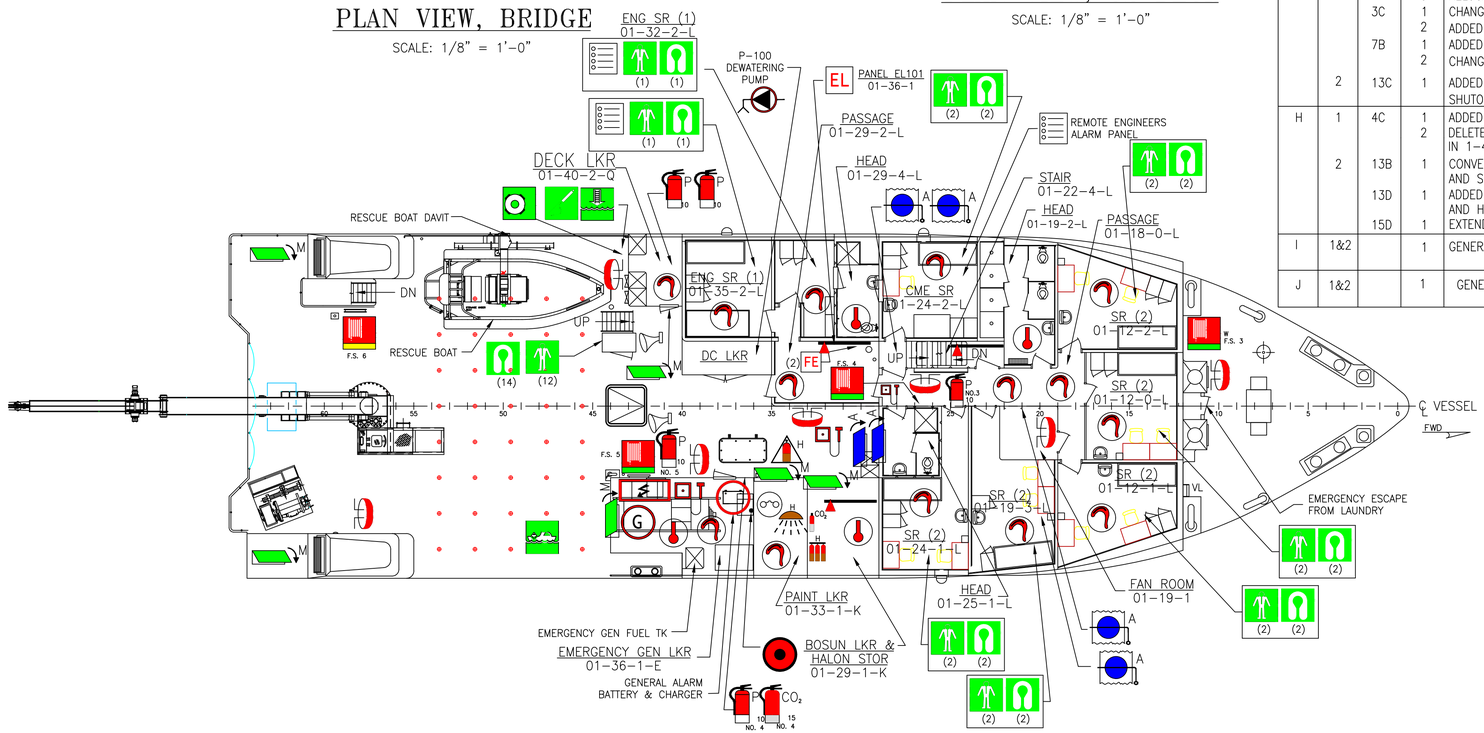

PLAN VIEW, FORECASTLE DECK

SCALE: 1/8" = 1'-0"

REVISIONS (cont'd)

REV	SHT	ZONE	ITEM	DESCRIPTION	DATE	APPD
G	1	4C	1	REVERSED SWING OF DOOR TO 1-9-0-Q	1/12 '05	
			2	ADDED CO2 RELEASE STATION, 50#		
			3	RELOCATED LITTER		
		3C	1	CHANGED VOID TO MED LKR, 1-9-1-A		
			2	ADDED BHD DOOR TO 1-9-1-A		
		7B	1	ADDED ARCHWAY TO STRM 2-71-4-A		
			2	CHANGED VOID 2-71-4 TO STRM 2-71-4		
	2	13C	1	ADDED EMERG DSL GEN REMOTE FUEL SHUTOFF		
H	1	4C	1	ADDED (2) FE & (1) AXE FR 40	2/22 '06	
			2	DELETED AXE & LINE THROWING DEVICE IN 1-46-2-Q		
	2	13B	1	CONVERTED SR 01-32-2 TO 01-35-2 AND SR 01-32-2-L		
		13D	1	ADDED SR 02-32-2, 02-34-1, 02-29-1 AND HEAD 02-29-2		
		15D	1	EXTENDED BRIDGE DECK AFT TO ABT FR 39		
I	1&2		1	GENERAL REVISION FROM CREW CHECK	3/11 '06	
J	1&2		1	GENERAL REVISION FROM CREW CHECK	2/17 '07	

LEGEND

- EMERGENCY GENERATOR
- FIRE PLAN
- SPACE PROTECTED BY HALON
- SPACE PROTECTED BY FOAM
- EMERGENCY FIRE PUMP, 300 GPM
- FIRE PUMP, 300 GPM
- PUBLIC ADDRESS
- GENERAL ALARM BELL WITH LIGHT
- GENERAL ALARM BELL
- DRY CHEMICAL PORTABLE
- B/C2 CARBON DIOXIDE PORTABLE
- EMERGENCY ESCAPE BREATHING APPARATUS (EEBD)
- FIRE AXE
- SLEDGE HAMMER
- FIREMAN'S OUTFIT WITH SELF-CONTAINED BREATHING APP.
- REMOTE RELEASE STATION, HALON
- FIRE & SMOKE DETECTION PANEL
- REMOTE CONTROL, FUEL OIL VALVES
- GENERAL ALARM, PUSH BUTTON/SWITCH
- EMERGENCY BATTERY
- RESCUE BOAT
- EMERGENCY SWITCHBOARD
- FO PUMPS, REMOTE SHUT DOWN
- REMOTE CONTROL FOR WATERTIGHT DOORS OR FIRE DOORS
- EMERGENCY BILGE PUMP
- EMERGENCY POWER PANEL
- EMERGENCY LIGHTING PANEL
- SPARE EXTINGUISHING BOTTLES, HALON or CO2
- REMOTE VENTILATION SHUTDOWN
- 1-1/2" HOSE, 50', WITH NOZZLE
- SMOKE DETECTOR
- HEAT DETECTOR
- FIRST AID KIT
- STRETCHER/LITTER
- INTERNATIONAL SHORE CONNECTION
- LIFE-RING WITH LIGHT
- REMOTE ANNUNCIATOR
- FIRE CONTROL STATION
- EMERGENCY SHUTDOWN
- MISSION SYSTEM SHUTDOWN
- EMERGENCY STOP, MAIN ENGINE
- MANUAL FIRE ALARM PULL
- EYEWASH STATION
- MOTOR OPERATED VALVE
- LINE THROWING DEVICE
- FIRE MAIN PRESSURE INDICATOR
- FIRE DAMPER (MACHINERY)
- FIRE DAMPER (ACCOMODATION)
- VENTILATOR CLOSURE MACHINERY (EXTERIOR)
- VENTILATOR CLOSURE ACCOMODATION (EXTERIOR)
- LIFERAFT(S)
- EMBARKATION LADDER
- SEARCH AND RESCUE RADAR TRANSPONDER
- IMMERSION SUIT
- FIXED EXTINGUISHING BATTERY, HALON
- LIFEJACKET

CO2 SPACE PROTECTED BY CO2

0 4' 2' 3' 4' 8'
SCALE: 1/8" = 1'-0"

SIZE	CAGE CODE	NOAA DRAWING NUMBER	REV
D	OYLJ5	NF-555-001	J
SCALE: AS SHOWN		CAD FILENAME NF555001D	SHT 2 OF 2